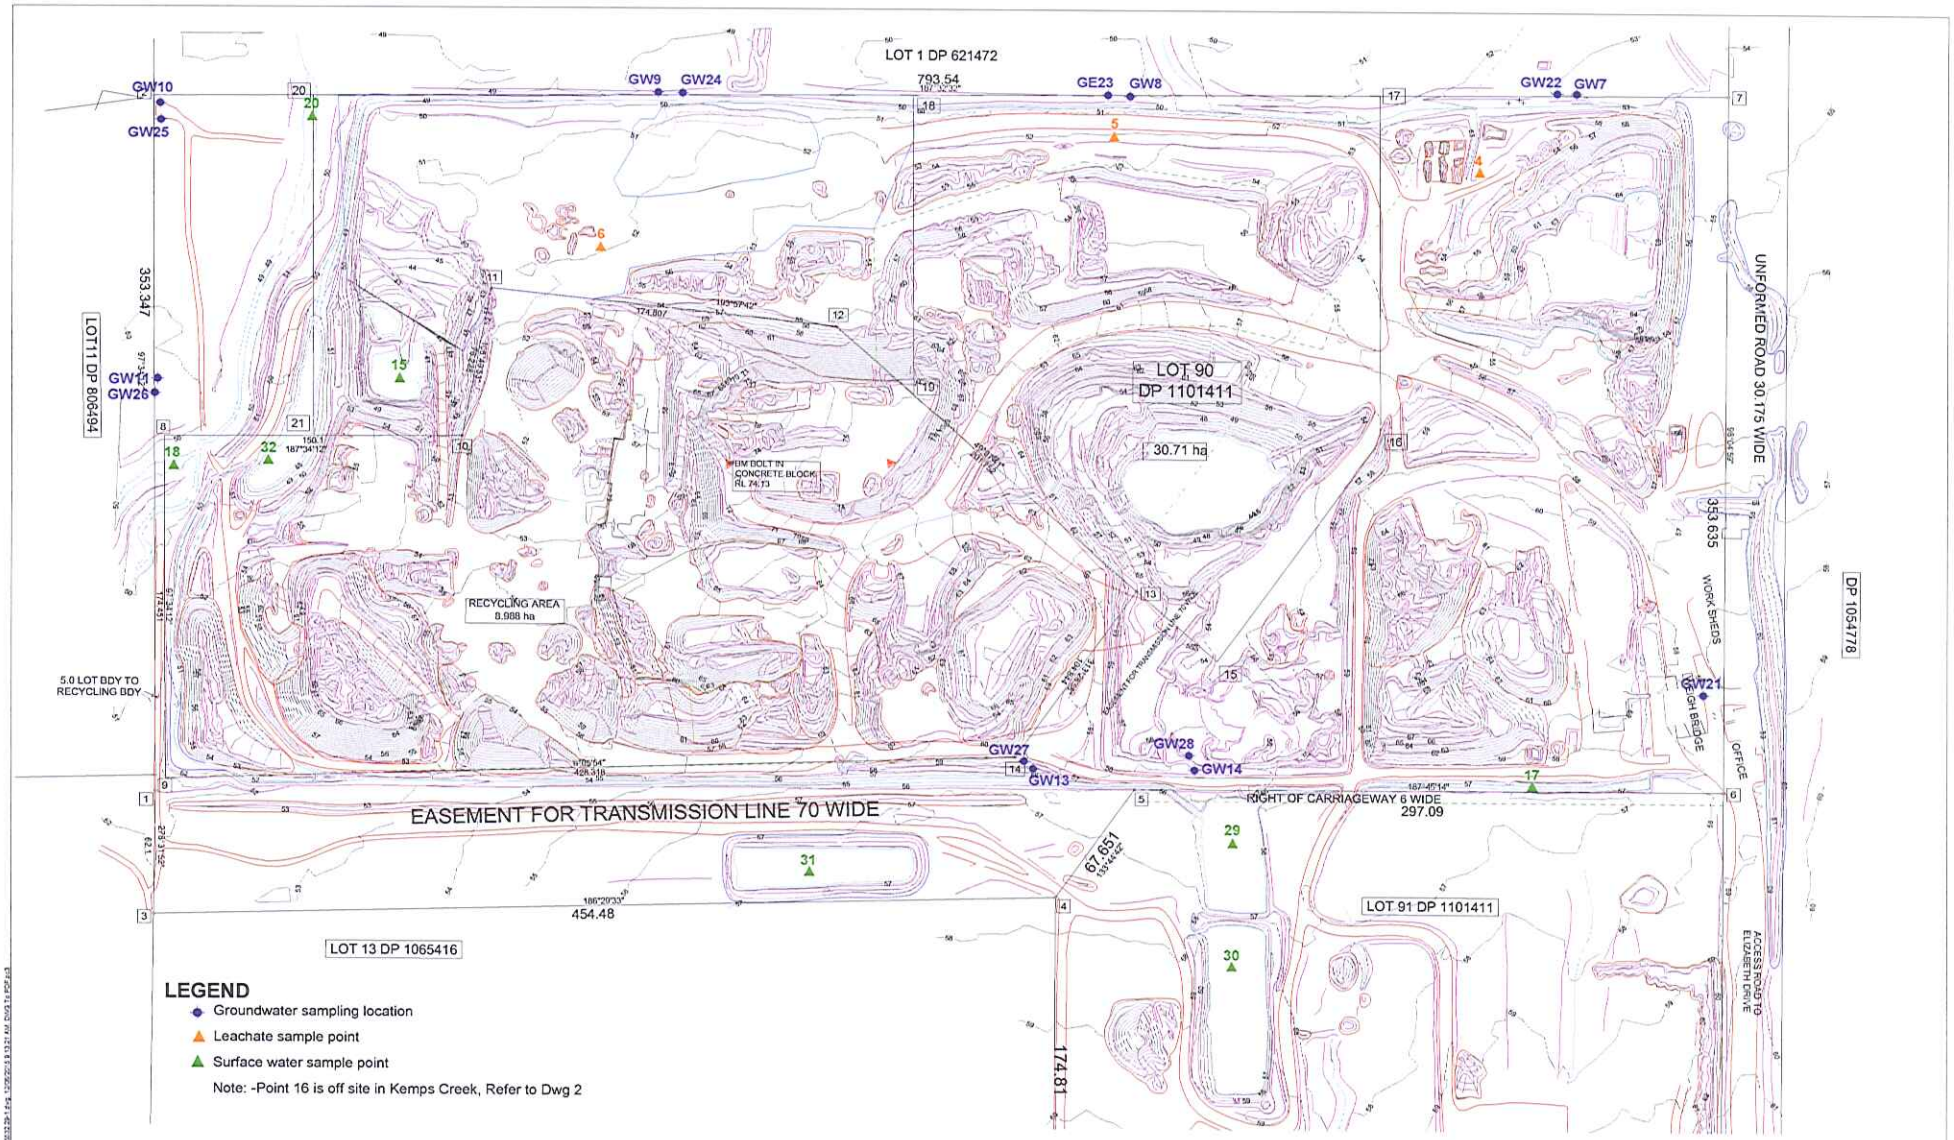

Douglas Partners
Geotechnics / Environment / Groundwater

CLIENT: Brandown Pty Ltd		TITLE: **Groundwater Monitoring Well Network**
OFFICE: Sydney	DRAWN BY: PSCH	**Lot 9 Elizabeth Drive**
SCALE: As shown	DATE: 12.6.2015	**KEMPS CREEK**

PROJECT No:	45532.31
DRAWING No:	1
REVISION:	0